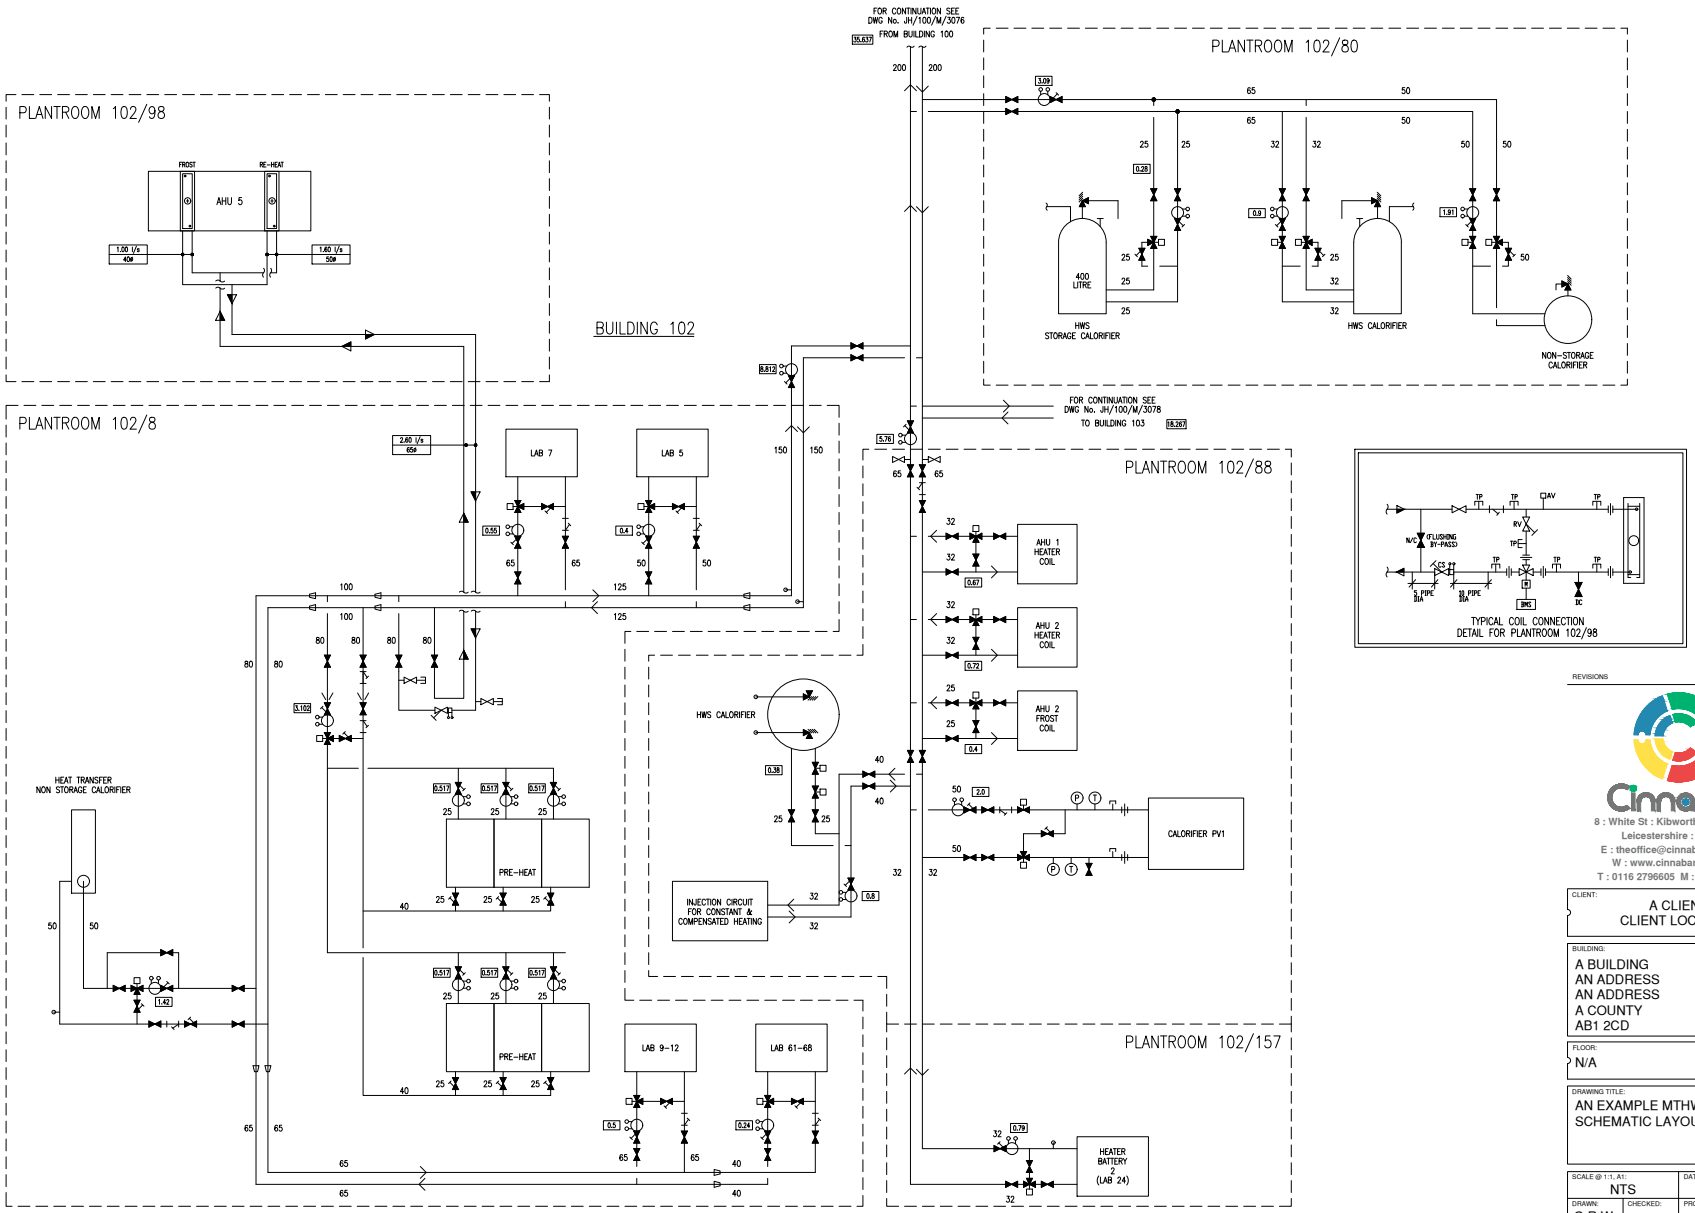

REVISIONS

Cinnabar
8 : White St : Kibworth Beauchamp : Leicestershire : LE8 0JG
E : theoffice@cinnabar-cad.co.uk
W : www.cinnabar-cad.co.uk
T : 0116 2796605 M : 07808 732119

CLIENT:
A CLIENT
CLIENT LOCATION

BUILDING:
A BUILDING
AN ADDRESS
AN ADDRESS
A COUNTY
AB1 2CD

FLOOR:
N/A

DRAWING TITLE:
AN EXAMPLE MTHW HEATING SCHEMATIC LAYOUT

SCALE @ 1:1, A1:		DATE:
NTS		
DRAWN: G.R.W.	CHECKED:	PROJECT NO:

DRAWING NO:	REV:
	-